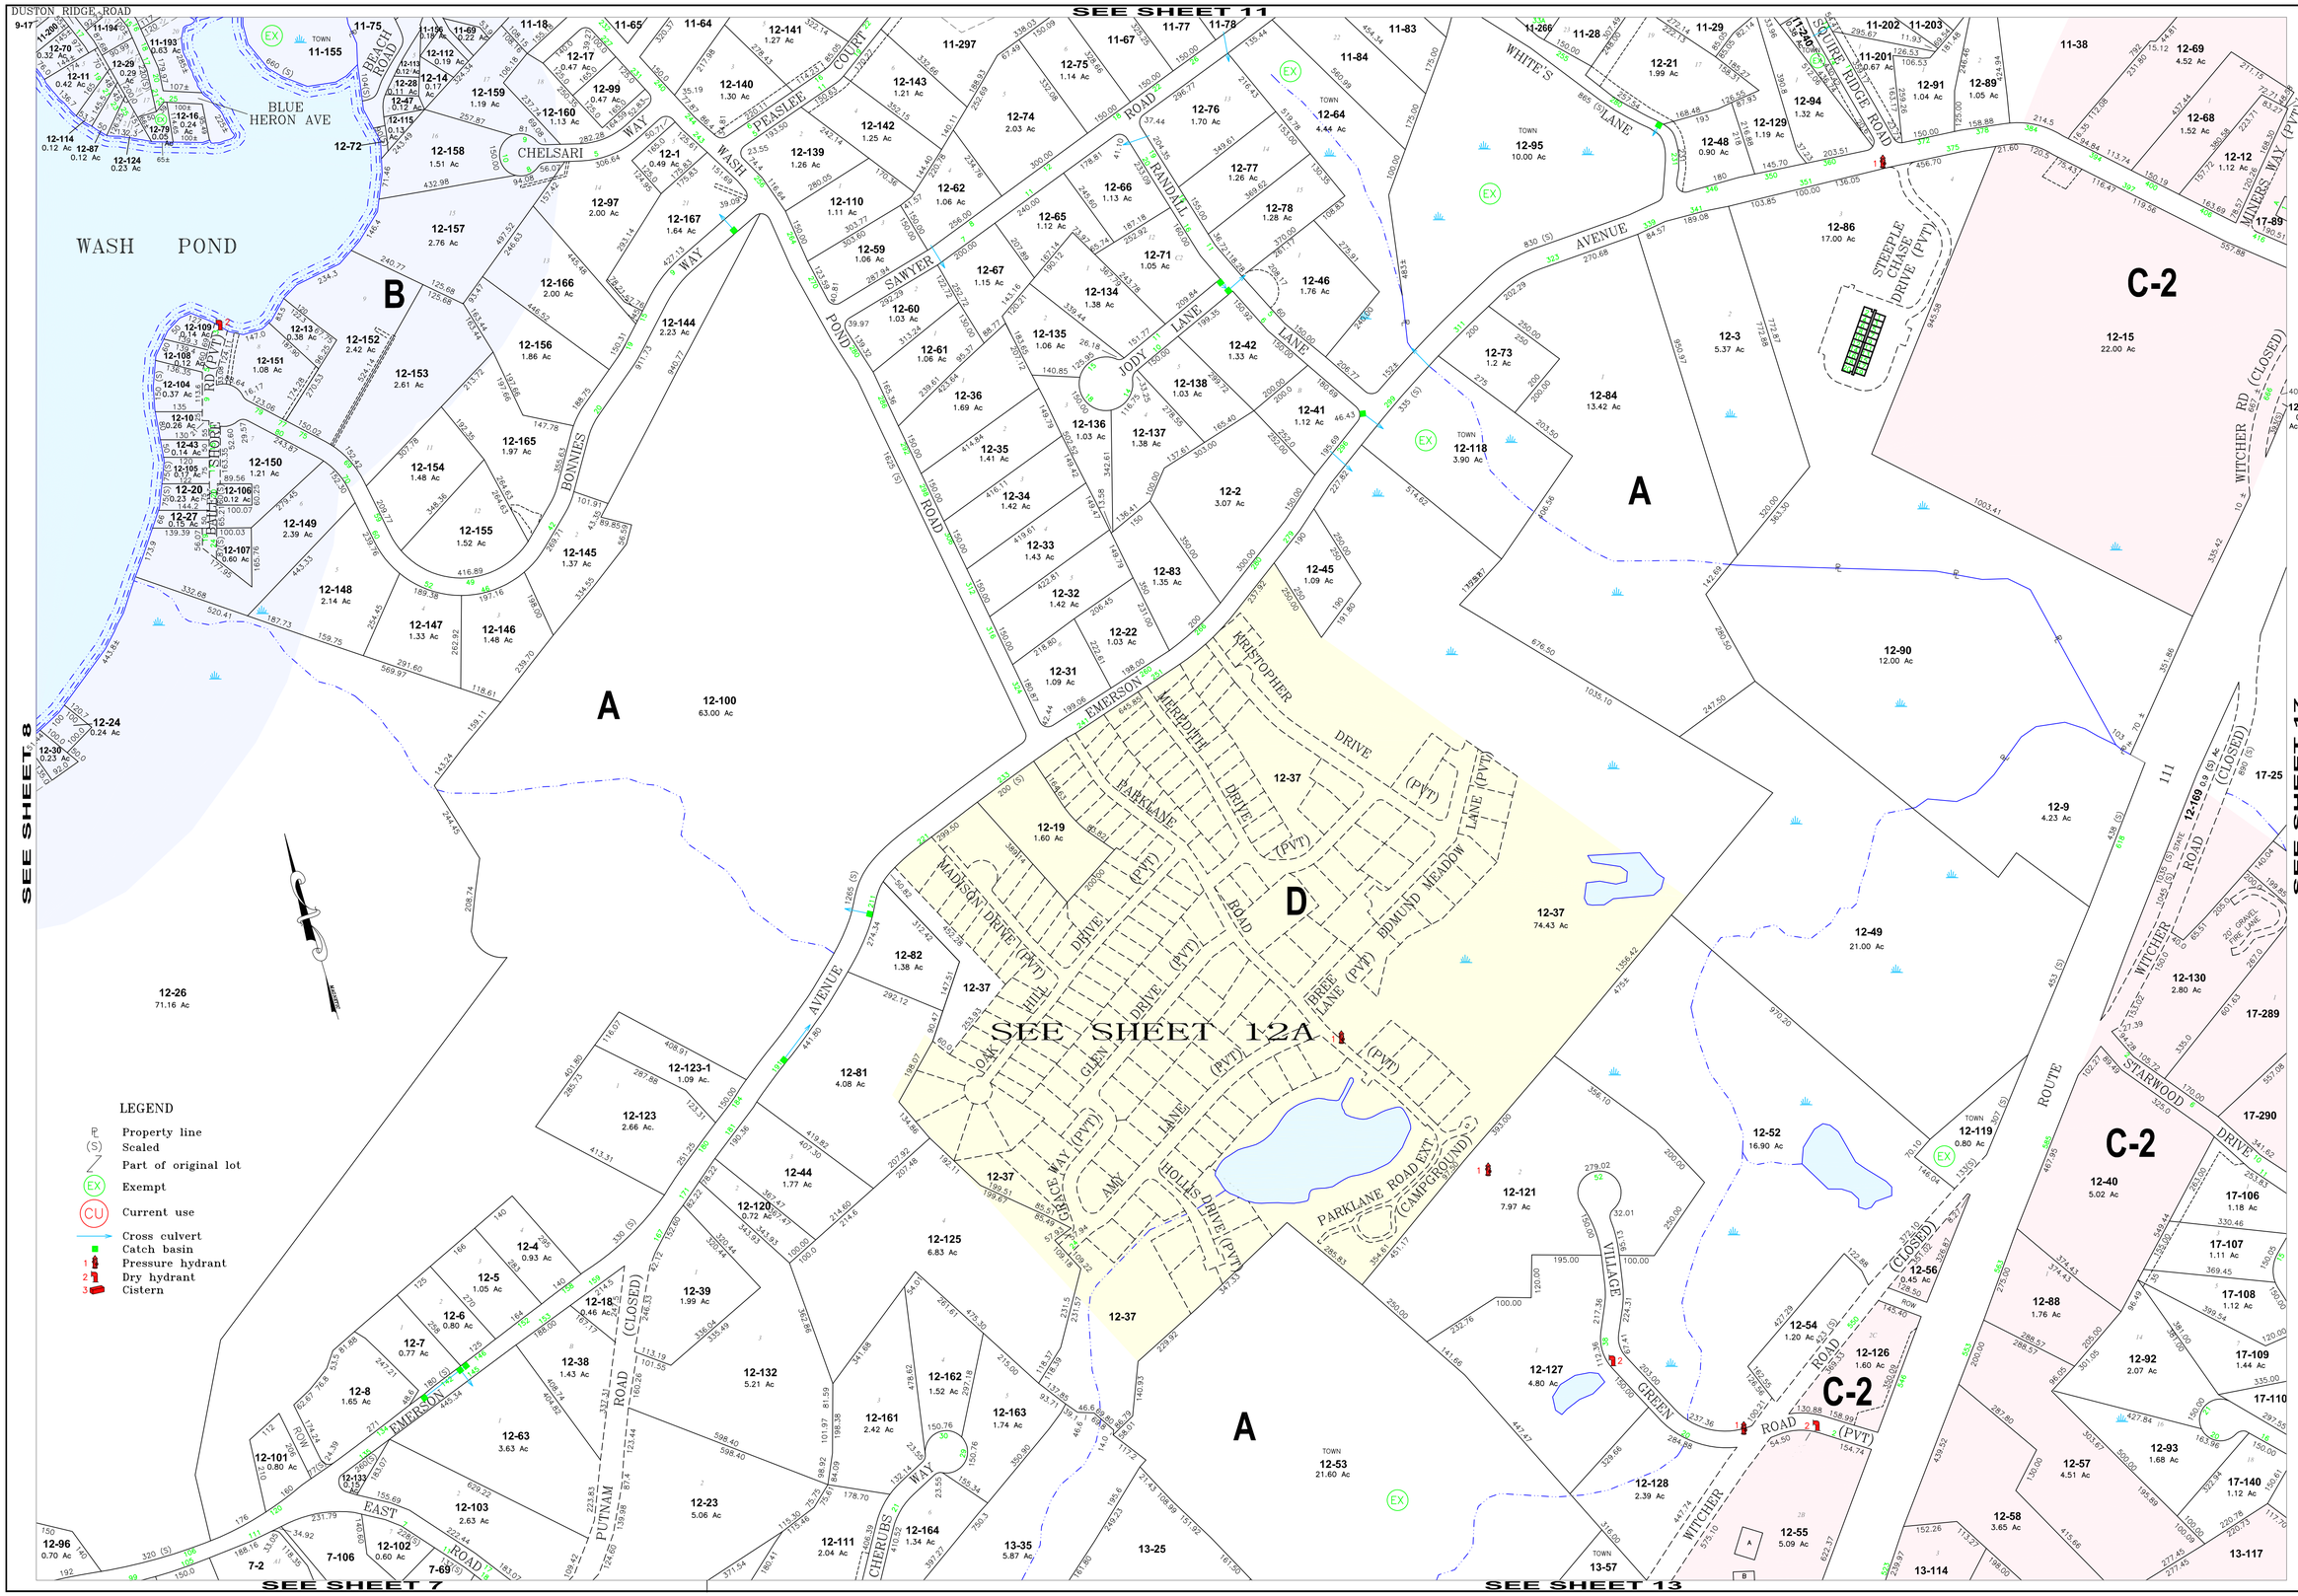


Prepared by
DOLLARD ASSOCIATES
73 DOLLARD ROAD
AUBURN, NH 03032-3135
(603) 483-8323

Date of original dwg: 2007
Date of latest rev: April 27, 2016
File: Sht12.dwg
Scale: 1"=200'

Revised & Reprinted By:
CAI TECHNOLOGIES

The data on this map has been compiled from a variety of sources granted voluntarily by private owners and official sources and is not to be considered legal location of property boundary lines. The TOWN OF HAMPSTEAD assumes no responsibility for the accuracy of individual parcels.

# PROPERTY MAP
# HAMPSTEAD
## NEW HAMPSHIRE

GRAPHIC SCALE
( IN FEET )
1 inch = 200 ft.

SHEET NUMBER
12