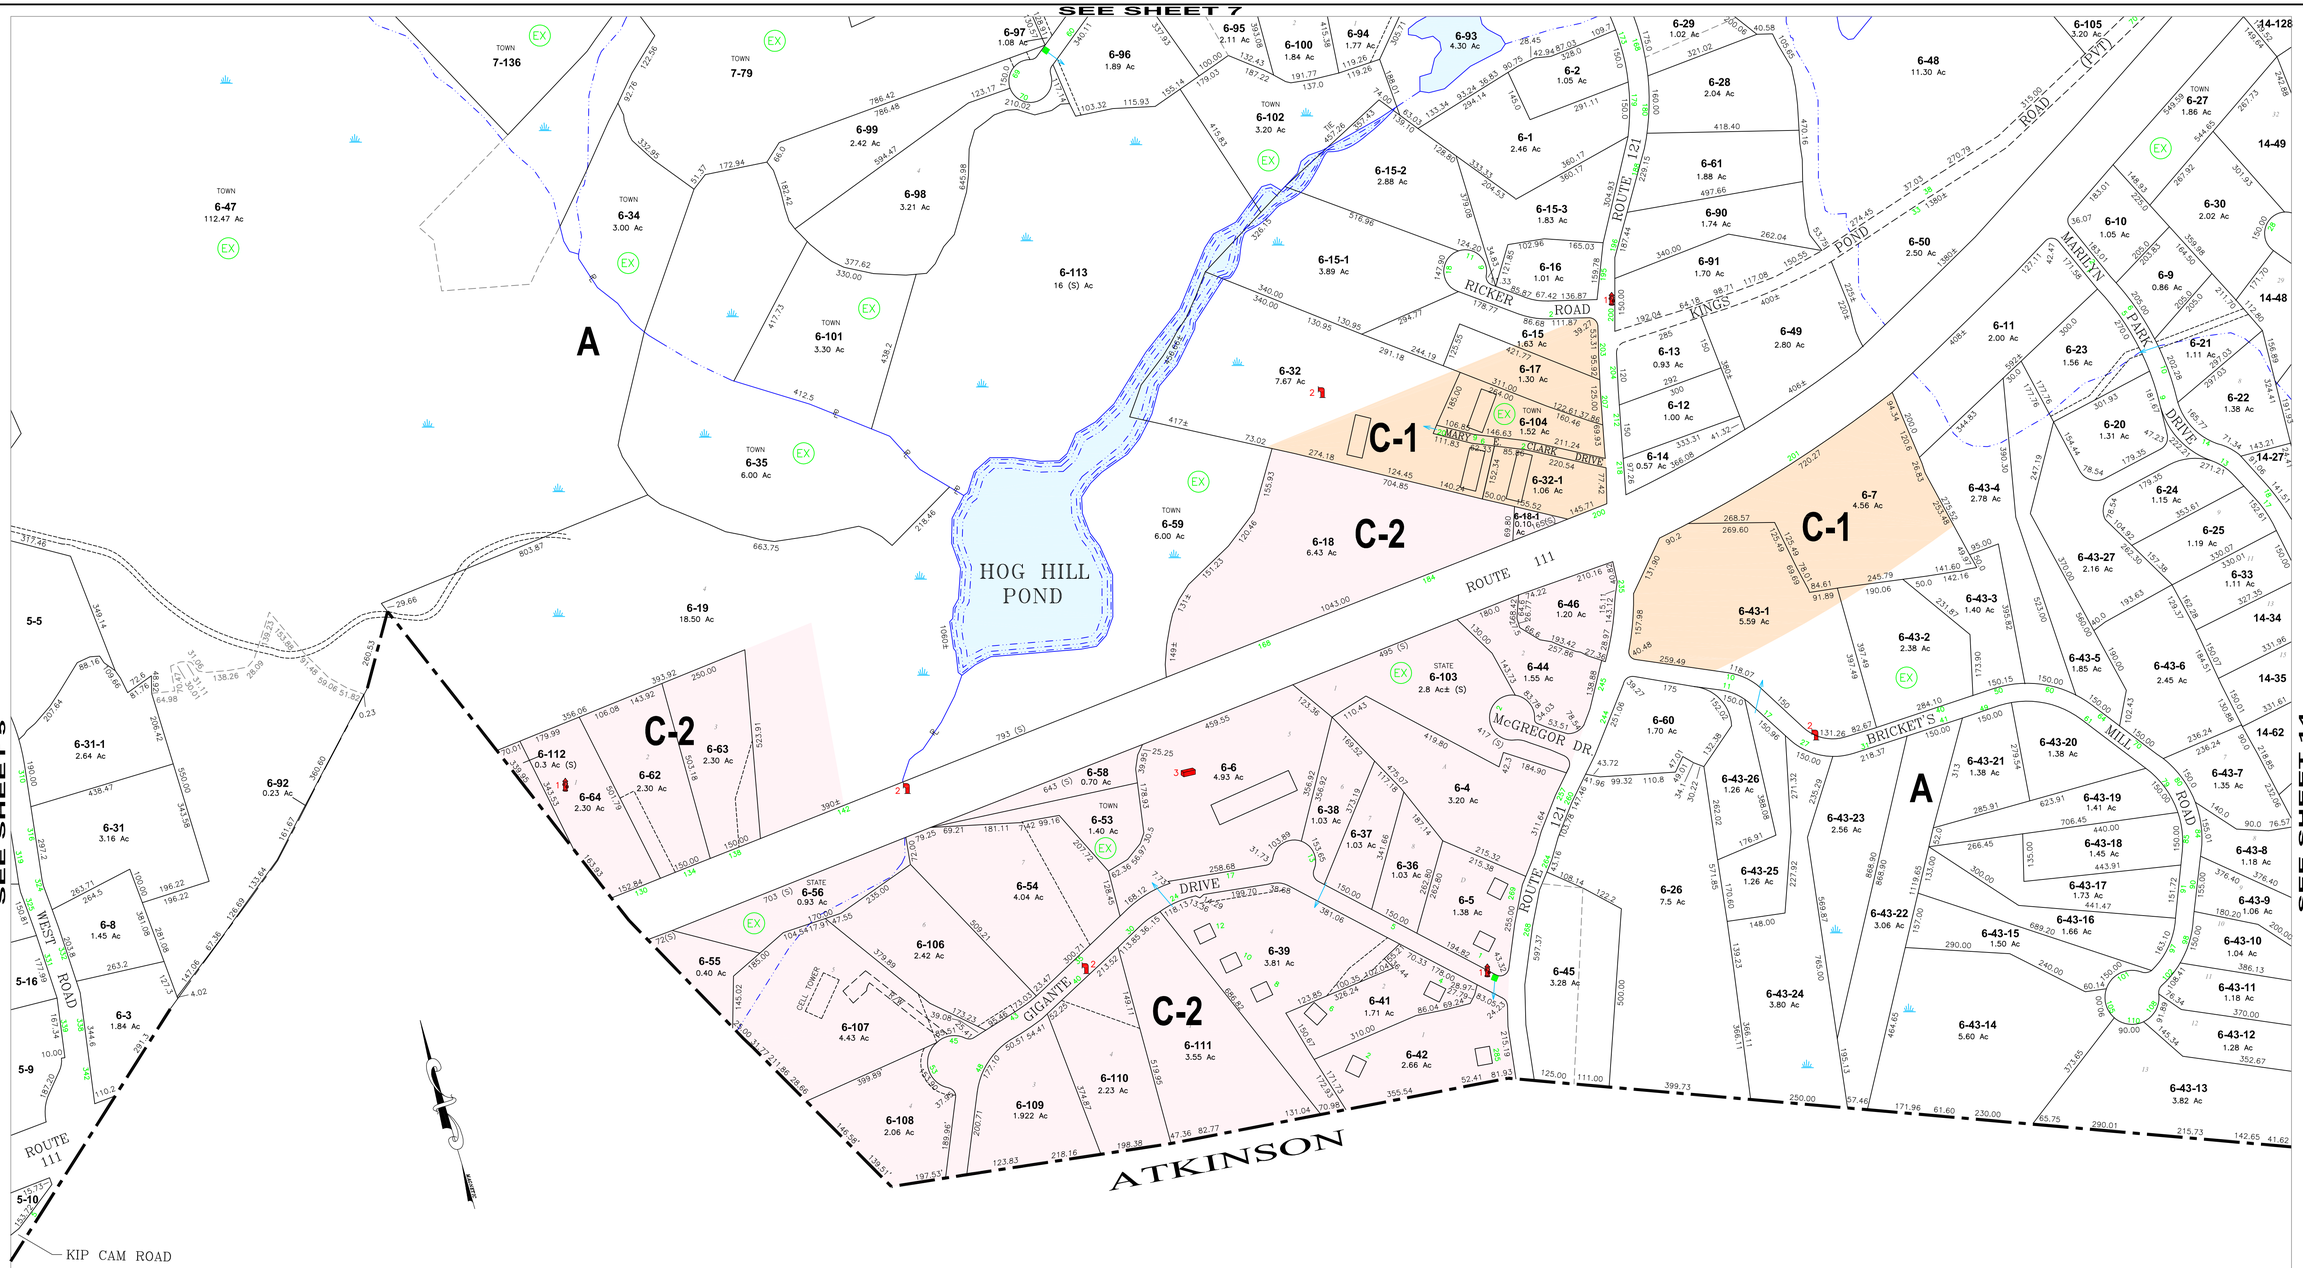

LEGEND

- PL Property line
- (S) Scaled
- Part of original lot
- EX Exempt
- CU Current use
- Cross culvert
- Catch basin
- 1 Pressure hydrant
- 2 Dry hydrant
- 3 Cistern

Prepared by
70 DOLLARD ROAD
LANCASTER, NH 03584
(603) 483-5323
DOLLARD ASSOCIATES

Date of original dwg:	2007
Date of latest rev:	April 27, 2016
File:	Sh16.dwg
Scale:	1"=200'

Revised & Reprinted By:
Cal Technologies

The data on this map has been compiled from a variety of sources granted voluntarily by private owners and official sources and is not to be construed as a property boundary survey. The TOWN OF HAMPSTEAD assumes no responsibility for the accuracy of individual parcels.

PROPERTY MAP
HAMPSTEAD
NEW HAMPSHIRE

GRAPHIC SCALE
(IN FEET)
1 inch = 200 ft.

SHEET NUMBER
6